




PART PLAN - 41st FLOOR

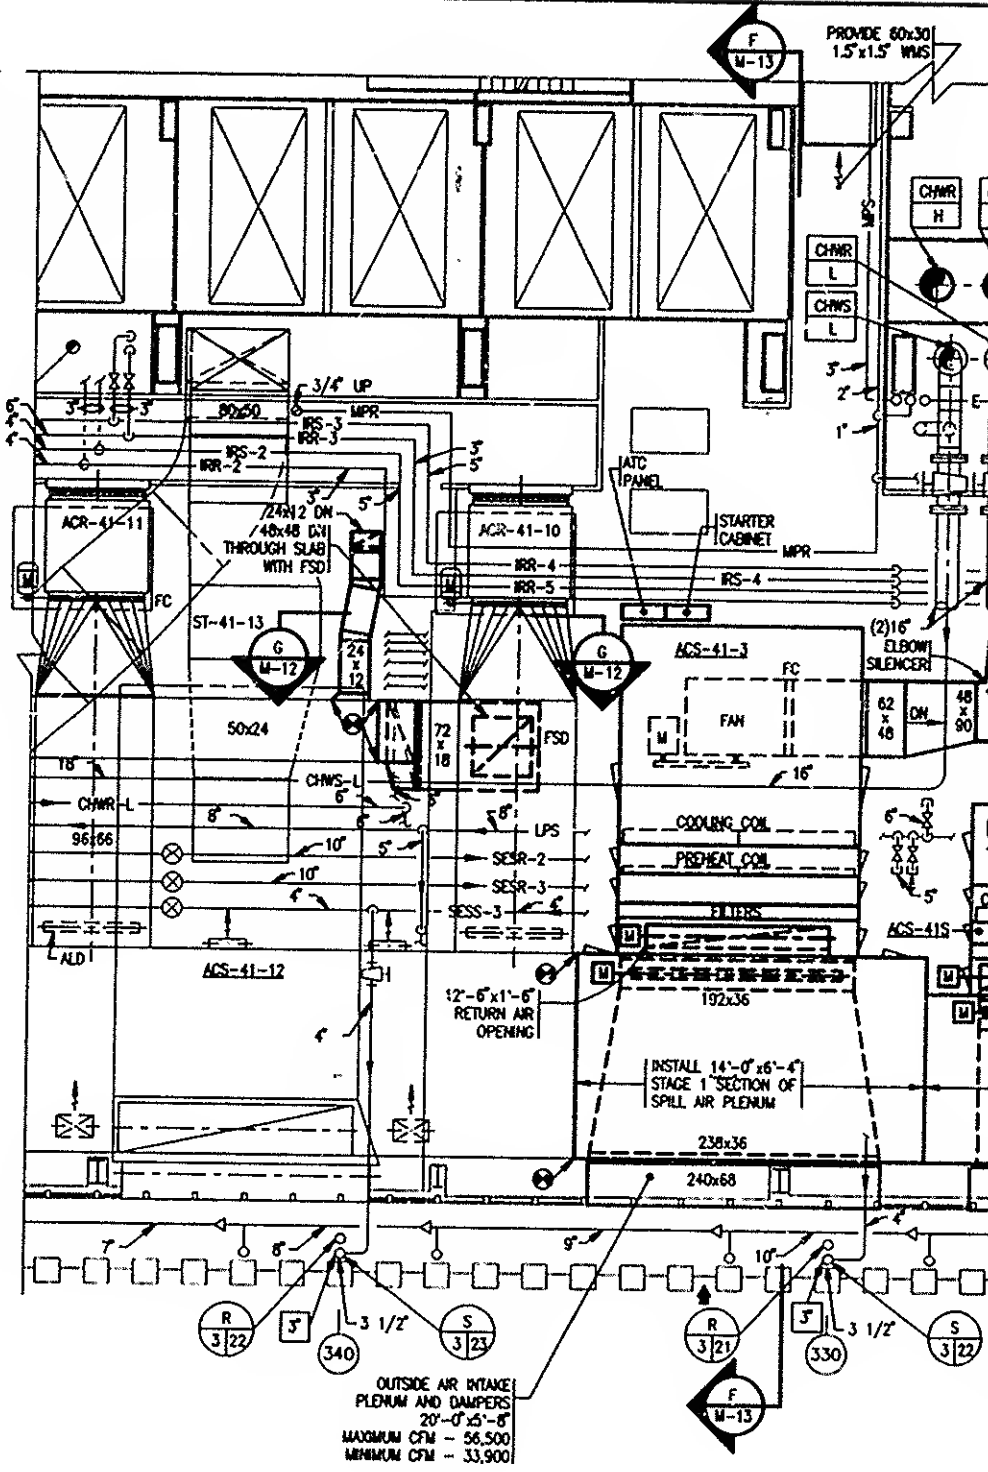

PART PLAN - 42nd

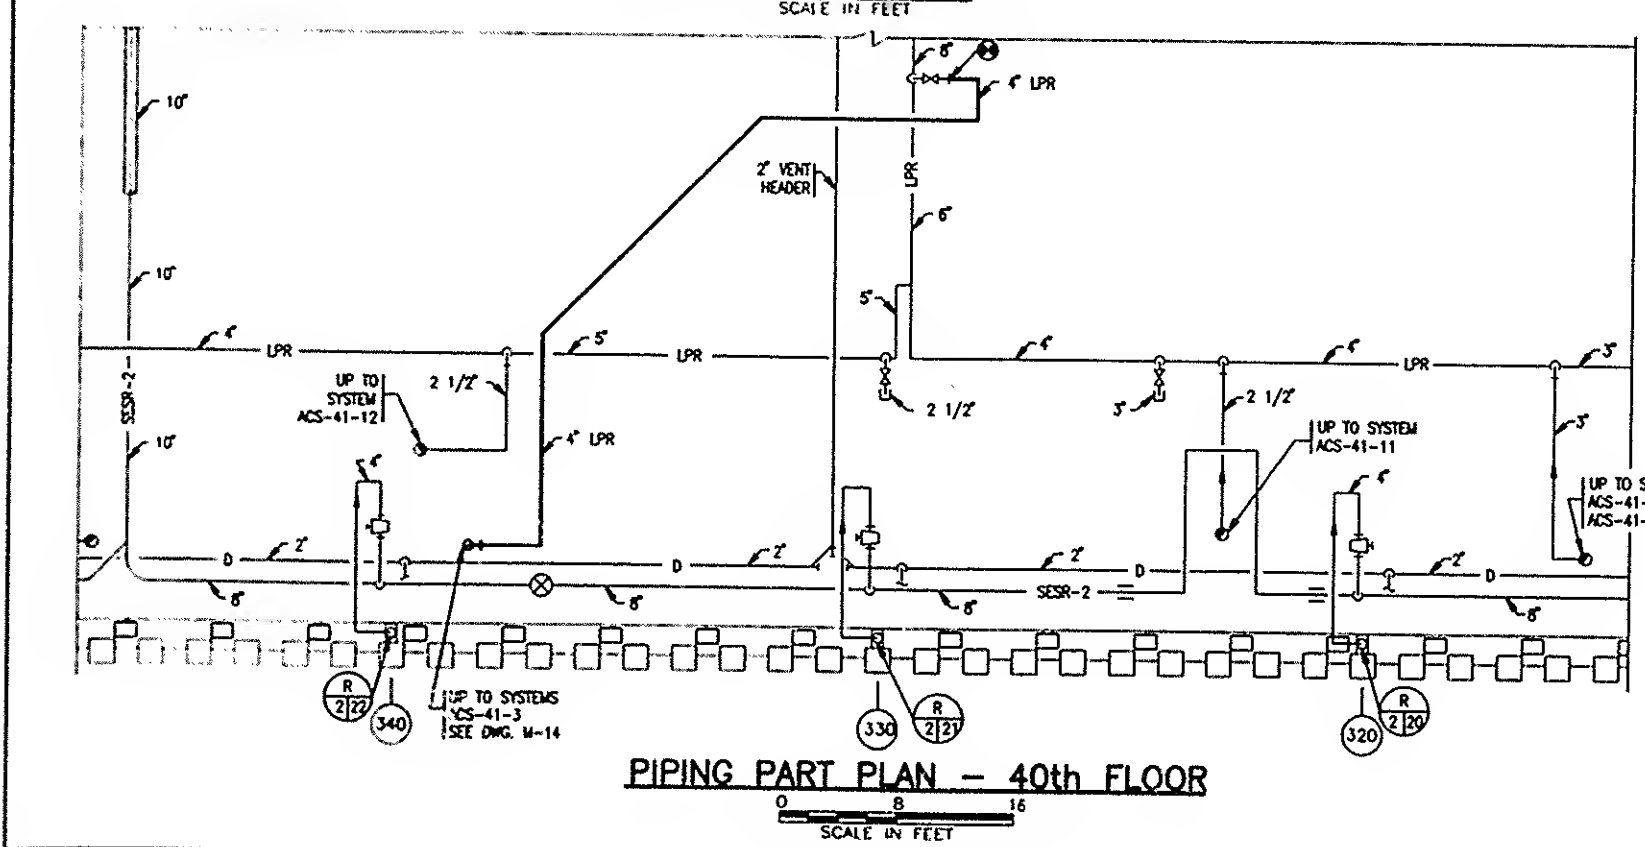

PIPING PART PLAN - 40th FLOOR

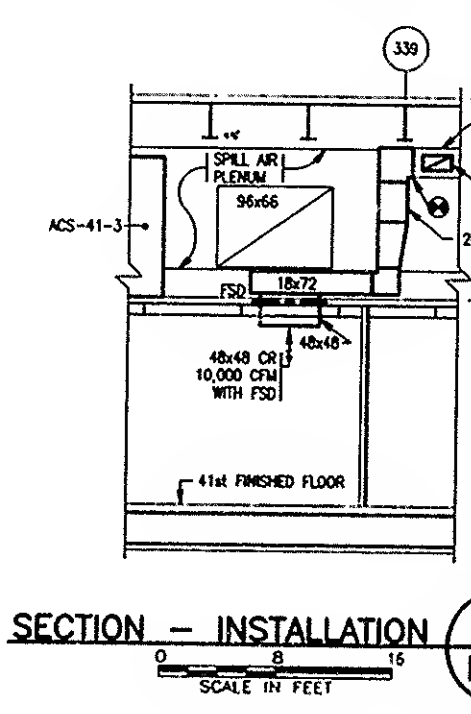

SECTION - INSTALLATION